VERMONT GRID NORTH

LEGEND

- PROJECT PROPERTY LINE
- ABUTTING PROPERTY LINE
- 450 STATE PLAN LIDAR CONTOURS
- 500 FINISH GRADE CONTOUR
- TOWN BOUNDARY

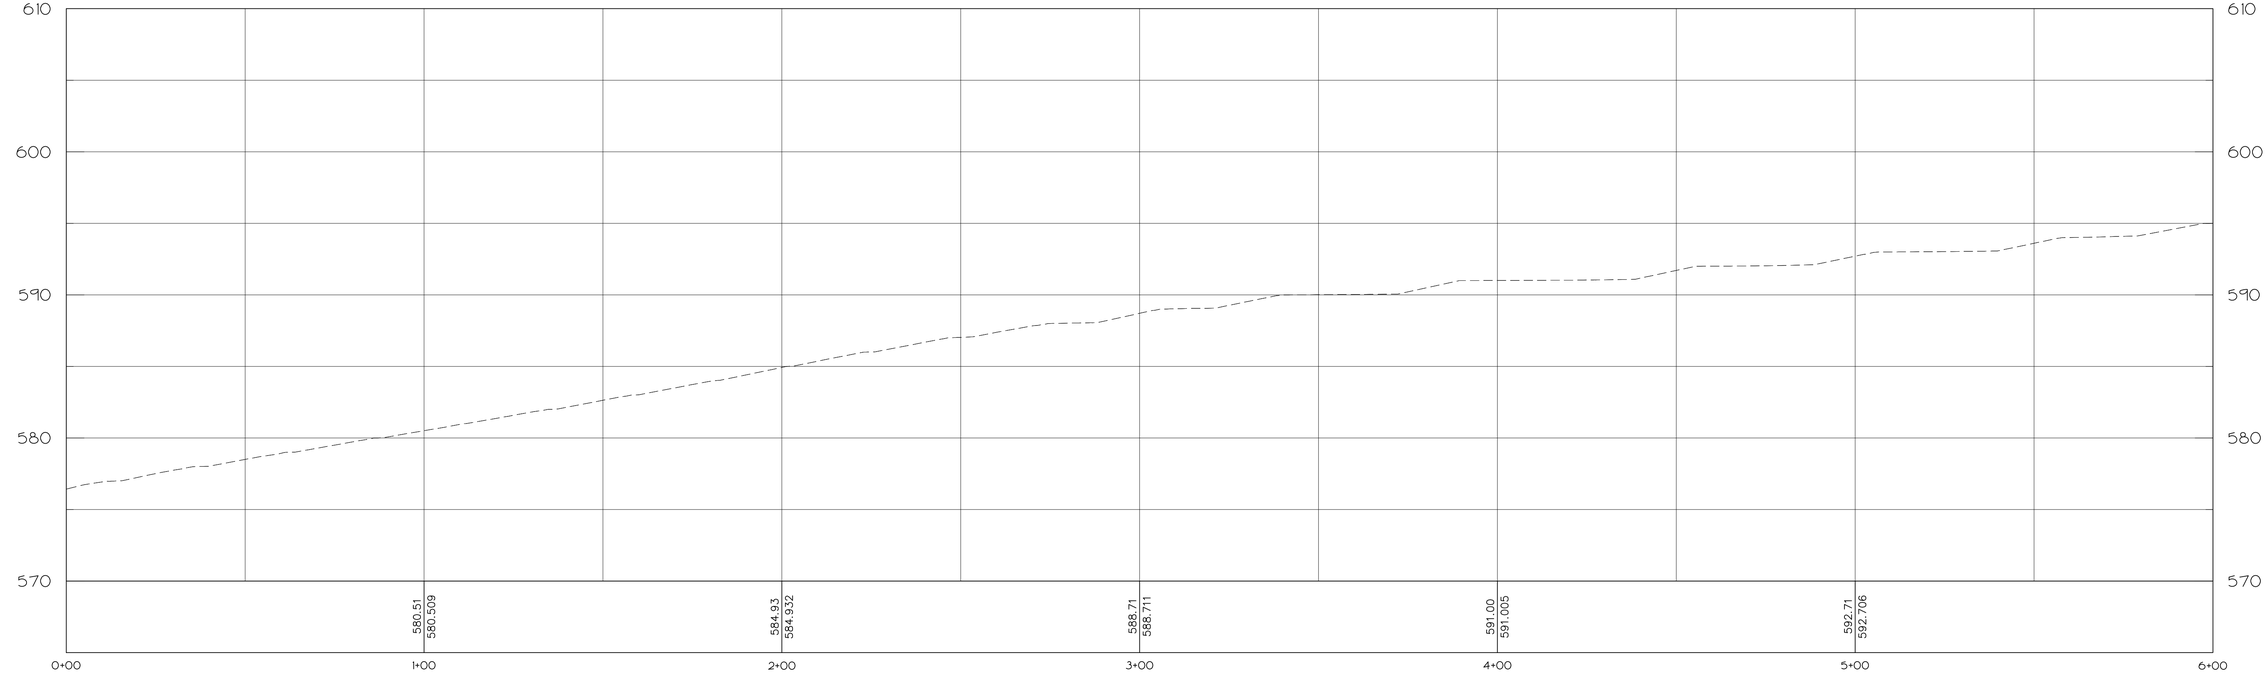

GRAPHIC SCALE

20 0 10 20 40 80

(IN FEET)
1 inch = 20 ft

EXISTING PROFILE STA. 0+00 - 6+00

DATE	REVISION		BY OBCA
SURVEY OBCA	☐ RECORD DRAWING ☐ PRELIMINARY ☐ FINAL ■ SKETCH/CONCEPT	OLD STAGE ROAD	DATE 09-15-2021
DESIGN OBCA			JOB # 2021-57
DRAWN OBCA	O'LEARY-BURKE CIVIL ASSOCIATES, PLC	Westford Vermont	FILE 2021-57-S5
CHECKED OBCA	13 CORPORATE DRIVE ESSEX JCT., VT PHONE: 878-9990 FAX: 878-9989 E-MAIL: obca@olearyburke.com	ROAD PROFILE STA 0+00 - 6+00	PLAN SHEET # 2
SCALE 1"=20'			